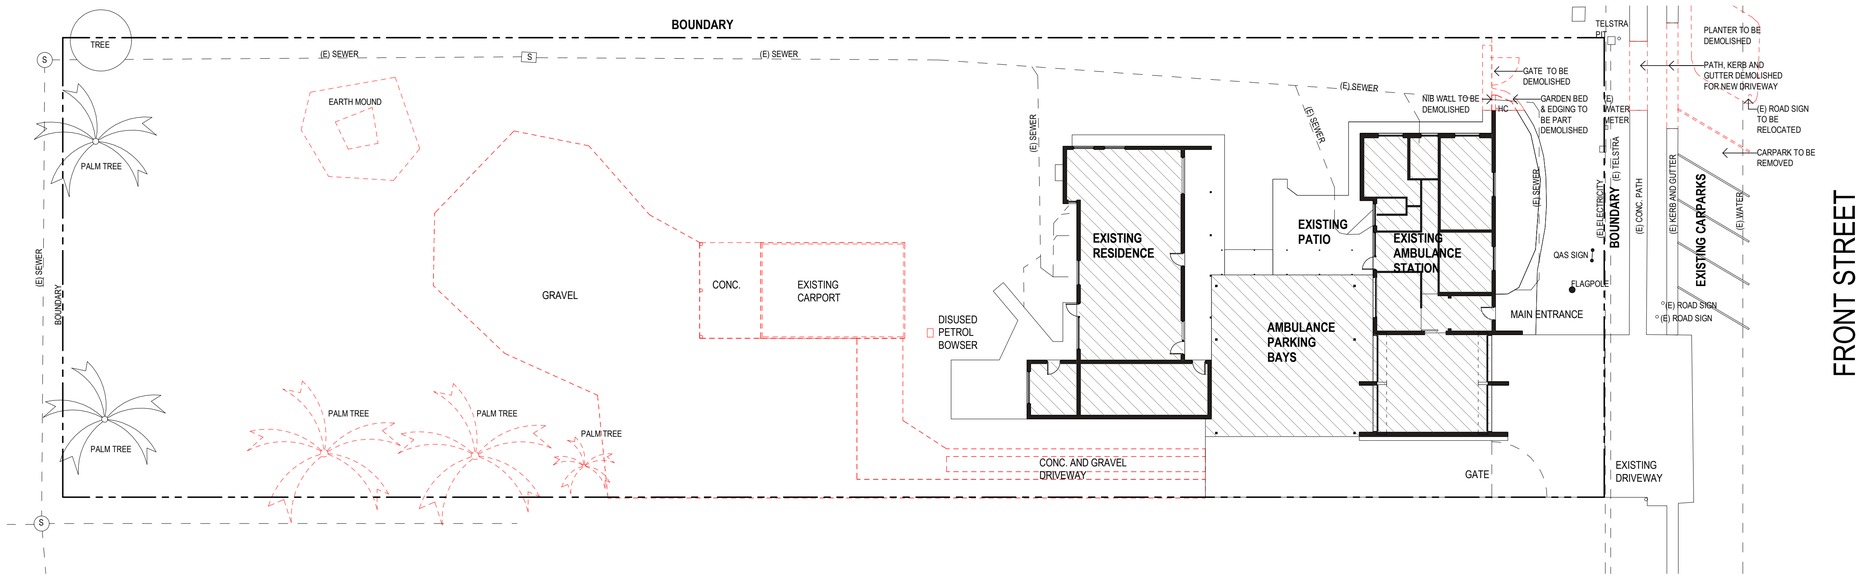

1 A201 EXISTING & DEMOLITION SITE PLAN
1 : 200

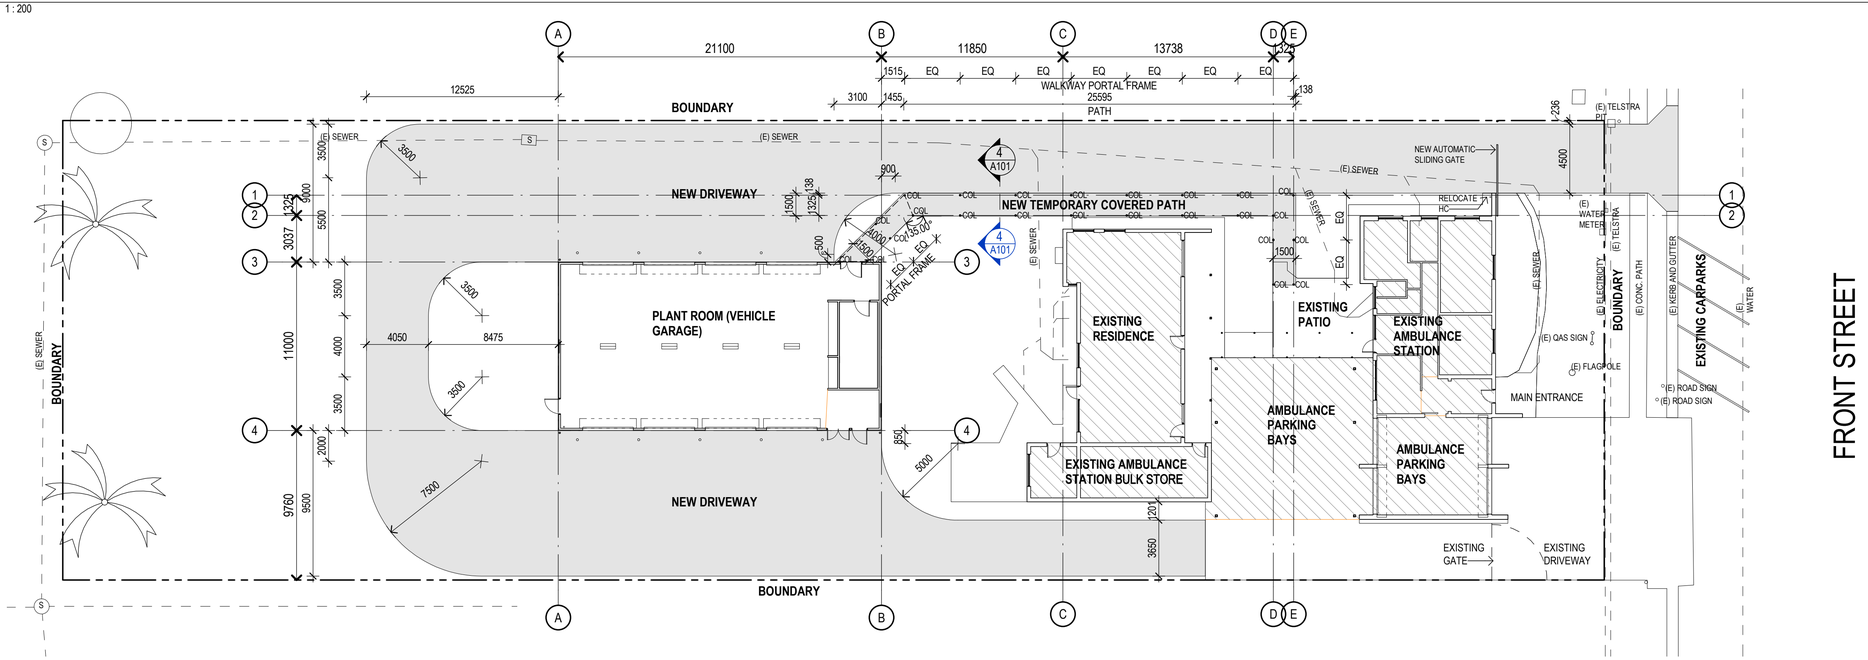

2 A201 PROPOSED SITE PLAN
1 : 200

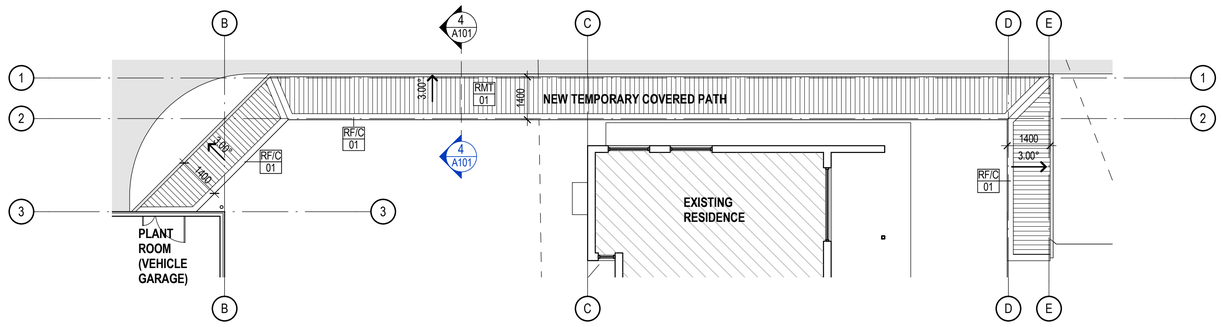

3 A201 WALKWAY ROOF PLAN
1 : 100

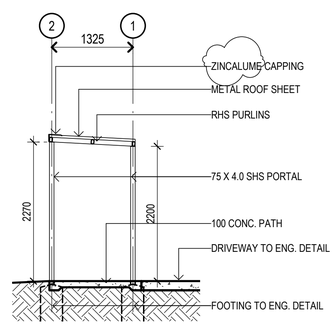

4 A101 WALKWAY SECTION
1 : 50

Notes
The information contained in this document is copyright and may not be used or reproduced for any other project or purpose.

Verify all dimensions and levels on site and report any discrepancies to Coburn Architecture for direction prior to the commencement of work.

Drawings are to be read in conjunction with all other contract documents.

Use figured dimensions only. Do not scale from drawings. dwp|suters cannot guarantee the accuracy of content and format for copies of drawings issued electronically.
The completion of the Issue Details Checked and Authorised section is confirmation of the status of the drawing. The drawing shall not be used for construction unless endorsed 'For Construction' and authorised for issue.

© COBURN ARCHITECTURE PTY LTD
Registered Architect Alanna Coburn BOAQ 4185

LEGEND

- SET OUT POINT
- EXISTING BUILDING
- ITEM TO BE DEMOLISHED

MATERIAL / FINISHES TAG
PT 01 — ABBREVIATION 'P' FOR PAINT CODE

(E) EXISTING
COL. COLUMN
HC HOSE COCK

North

FOR CONSTRUCTION
FOR USE DURING CONSTRUCTION

Issue	Description	Date	Chk	Auth
C	FOR CONSTRUCTION	11.07.2017	AC	AC
B	FOR CLIENT REVIEW	19.06.17	AC	AC
A	FOR REVIEW	12.06.17	AC	AC

Architect
Coburn Architecture
www.coburnarchitecture.com.au

Project
QAS MOSSMAN

Location
Front Street,
Mossman QLD

Client
WIP Construction

Drawing
SITE PLAN - EXISTING & PROPOSED

Scale	Date Printed
As indicated @ A1	11/07/2017 1:29:21 PM

Project Number	Drawing Number	Issue
40605	A101	C

File Name R:\Projects\100\40\40605 - Mossman Ambulance Station CD\DESIGN DOCUMENTS\10 Architecture\Drawings\00 Model\40605_Mossman Ambulance_Central 2017.rvt

COBURN architecture