Appendix G – Landscaping Plans (Durie Design)



Macrozamia moorei

Brahea armata

Xanthorrhoea glauca

Ferns: King, Tree, Tassel

Bismarckia nobilis

Cyathea cooperi

Palms: Foxtail, Fishtail, Fan, Cabbage Tree

Pool Fencing

Dioon spinulosum

Lawn

Green Roof Plants:
Donkey tall, Jelly Bean Plant,
Tradescantia spathacea, Ipomoea alba

Red Torch Ginger, Heliconia spp.
Ixora spp. Licualas: Ramsayi,Dasyantha,
Mattanensis, Cordata. Tropical groundcovers

Way finding 'Coupette Bowl' Sculptures
7m high by 6m wide with uplighting

Marble Sculpture Bowls
420h by 1800w

Basement Below

EXISTING TREE LEGEND

EXISTING TREES TO BE RETAINED

BUCHAN

TOURISM THINK TANK

PURE PROJECTS
PROJECT MANAGEMENT

IMPORTANT NOTES:
* This drawing shall be read in conjunction with all Architectural and Engineering Drawings; * All dimensions in millimeters (mm) unless otherwise stated * All dimensions to be checked on-site, written dimensions only to be used; * Refer discrepancies to the Landscape Architect * Do not scale from drawing * The Contractor shall be responsible to locate all services and utilities prior to commencement * All drawings may not be reproduced or distributed without prior permission from Durie Design.
© 2019 Durie Design. All rights reserved.

AMENDMENTS

I 23/02/21 ISSUE FOR DA SUBMISSION

CONSULTANT
DURIE DESIGN
Sydney Suite 110, 117 Old Pittwater Road, Brookvale 2150
T +61 2 9313 3200
Los Angeles 8033 Sunset Boulevard #427 CA 90046 USA
T +1 323 654 2206 www.jamieduriedesign.com

NORTH

CLIENT
CHIODO

PROJECT
FAIRMONT RESORT PORT DOUGLAS
71-85 PORT DOUGLAS RD PORT DOUGLAS

DRAWING TITLE
LOWER & UPPER GROUND FLOOR LANDSCAPE PLAN

SCALE [A1]	DATE	DRAWN	CHECKED
1:500@A1	23/02/21	GA	JB

JOB	DRAWING	ISSUE
	L-01	



COUPETTE WAYFINDING SCULPTURE WITH PLANTS & UPLIGHTS



ISLAND GARDEN

- Macrozamia moorei
- Brahea armata
- Xanthorrhoea glauca
- Ferns: King, Tree, Tassel
- Bismarckia nobilis
- Cyathea cooperi
- Palms: Foxtail, Fishtail, Fan, Cabbage Tree
- Pool Fencing
- Dioon spinulosum
- Lawn
- Green Roof Plants: Donkey tail, Jelly Bean Plant, Tradescantia spathacea, Ipomoea alba
- Red Torch Ginger, Heliconia spp. Ixora spp. Licualas: Ramsayi,Dasyantha, Mattanensis, Cordata. Tropical groundcovers
- Way finding 'Coupette Bowl' Sculptures 7m high by 6m wide with uplighting
- Marble Sculpture Bowls 420h by 1800w
- Basement Below

ISLAND GARDEN

EXISTING TREE LEGEND

EXISTING TREES TO BE RETAINED

EXISTING LAWN

BASEMENT ENTRANCE 1

RELOCATE TREE TO MAINTAIN RYTHM

2.1m BOUNDARY FENCE TO PERIMETER

Bally Hobi Tramway

SFL 6.110 m

POND

PORTE COCHERE AWNING OVER

SFL 6.210

2.1m HIGH SECURITY GATE

BOUNDARY

GREEN ROOF OVER BASEMENT AND SURROUNDING GARDENS



GREEN ROOF

POND

PORTE COCHERE WITH DECORATIVE CANOPY



SIGNAGE

BASEMENT ENTRANCE 2

BUCHAN

TOURISM THINK TANK

PURE PROJECTS
PROJECT MANAGEMENT

IMPORTANT NOTES:
* This drawing shall be read in conjunction with all Architectural and Engineering Drawings; * All dimensions in millimeters (mm) unless otherwise stated * All dimensions to be checked on-site, written dimensions only to be used; * Refer discrepancies to the Landscape Architect * Do not scale from drawing * The Contractor shall be responsible to locate all services and utilities prior to commencement * All drawings may not be reproduced or distributed without prior permission from Durie Design.
© 2019 Durie Design. All rights reserved.

AMENDMENTS

I 23/02/21 ISSUE FOR DA SUBMISSION

CONSULTANT

DURIE DESIGN
Sydney Suite 110, 117 Old Pittwater Road, Brookvale 2150
T +61 2 9313 3200
Los Angeles 8033 Sunset Boulevard #427 CA 90046 USA
T +1 323 654 2206 www.jamieduriedesign.com

NORTH

CLIENT

CHIODO

PROJECT

FAIRMONT RESORT PORT DOUGLAS

71-85 PORT DOUGLAS RD PORT DOUGLAS

DRAWING TITLE

MAIN ENTRANCE AREA

SCALE [A1]	DATE	DRAWN	CHECKED
1:200@A1	23/02/21	GA	JB

JOB	DRAWING	ISSUE
	L-02	



Notes
1. ENTRY TO KIDS POOL
2. WETBEDS WITH WATERFALL BEHIND
3. WATERSLIDE THROUGH ROCKS AND PLANTING INTO A NATURAL POOL
4. KIDS CLUB WITH GREEN ROOF
5. DAYBED AND SWING BED AREA
6. WATER FEATURE AT CORNER RIVER RIDE AREA
7. WATER TERRACES
8. GABION BASKETS WITH MACROZAMIA MOOREII AND ORCHIDS UNDER
9. SCREEN PLANTING ALONG THE BOUNDARY



DAYBED AREA



KIDS POOL




WATERBEDS WITH NATURAL WATERFALL




GABION BASKET



WATER TERRACE

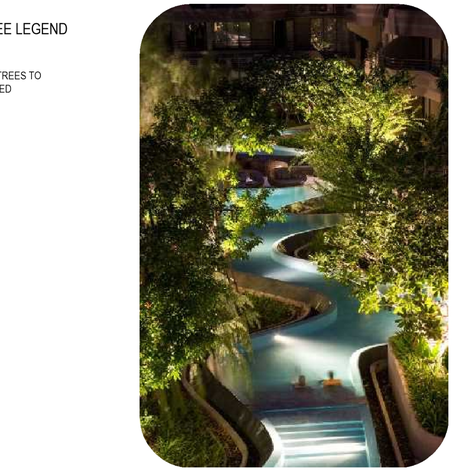

CORNER RIVER SIDE

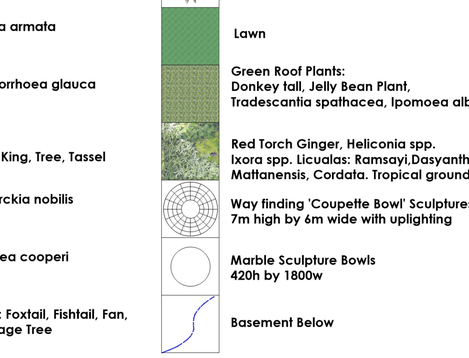

Macrozamia moorei
Brahea armata
Xanthorrhoea glauca
Ferns: King, Tree, Tassel
Bismarckia nobilis
Cyathea cooperi
Palms: Foxtail, Fishtail, Fan, Cabbage Tree
Pool Fencing

EXISTING TREE LEGEND
EXISTING TREES TO BE RETAINED

Dioon spinulosum
Lawn
Green Roof Plants: Donkey tall, Jelly Bean Plant, Tradescantia spathacea, Ipomoea alba
Red Torch Ginger, Heliconia spp. Ixora spp. Licualas: Ramsayi,Dasyantha, Mattanensis, Cordata. Tropical groundcovers
Way finding 'Coupette Bowl' Sculptures 7m high by 6m wide with uplighting
Marble Sculpture Bowls 420h by 1800w
Basement Below

TOURISM THINK TANK

BUCHAN PURE PROJECTS PROJECT MANAGEMENT

IMPORTANT NOTES:
* This drawing shall be read in conjunction with all Architectural and Engineering Drawings; * All dimensions in millimeters (mm) unless otherwise stated * All dimensions to be checked on-site, written dimensions only to be used; * Refer discrepancies to the Landscape Architect * Do not scale from drawing * The Contractor shall be responsible to locate all services and utilities prior to commencement * All drawings may not be reproduced or distributed without prior permission from Durie Design.
© 2019 Durie Design. All rights reserved.

AMENDMENTS
I 23/02/21 ISSUE FOR DA SUBMISSION

CONSULTANT
DURIE DESIGN
Sydney Suite 110, 117 Old Pittwater Road, Brookvale 2150
T +61 2 9313 3200
Los Angeles 8033 Sunset Boulevard #427 CA 90046 USA
T +1 323 654 2206 www.jamieduriedesign.com

NORTH


CLIENT
CHIODO

PROJECT
FAIRMONT RESORT PORT DOUGLAS
71-85 PORT DOUGLAS RD PORT DOUGLAS

DRAWING TITLE
KIDS POOL AREA

SCALE [A1]	DATE	DRAWN	CHECKED
1:200@A1	23/02/21	GA	JB

JOB	DRAWING	ISSUE
	L-03	

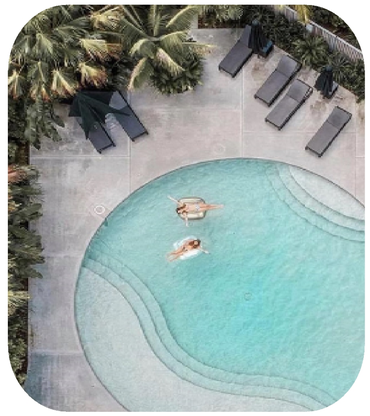

SWIMMING POOL AREA





POOL BAR



DAYBED

Macrozamia moorei

Brahea armata

Xanthorrhoea glauca

Ferns: King, Tree, Tassel

Bismarckia nobilis

Cyathea cooperi

Palms: Foxtail, Fishtail, Fan, Cabbage Tree

Pool Fencing

Dioon spinulosum

Lawn

Green Roof Plants:
Donkey tail, Jelly Bean Plant,
Tradescantia spathacea, Ipomoea alba

Red Torch Ginger, Heliconia spp.
Ixora spp. Licualas: Ramsayi,Dasyantha,
Mattanensis, Cordata. Tropical groundcovers

Way finding 'Coupette Bowl' Sculptures
7m high by 6m wide with uplighting

Marble Sculpture Bowls
420h by 1800w

Basement Below



EXISTING TREE LEGEND

EXISTING TREES TO BE RETAINED

SUNKEN LOUNGE AREA

Notes
1. F&B AREA
2. DAYBEDS
3. SUNKEN LOUNGE
4. LOUNGE AND DAYBED AREA ON SHALLOW POOL
5. STONE WALKWAYS
6. MIXED SCREEN PLANTING
7. POOL BAR
8. INFINITY EDGE POOL
9. GARDEN CAFE
10. SCREEN PLANTING ALONG BOUNDARY

BUCHAN

TOURISM THINK TANK

PURE PROJECTS
PROJECT MANAGEMENT

IMPORTANT NOTES:
* This drawing shall be read in conjunction with all Architectural and Engineering Drawings; * All dimensions in millimeters (mm) unless otherwise stated * All dimensions to be checked on-site, written dimensions only to be used; * Refer discrepancies to the Landscape Architect * Do not scale from drawing * The Contractor shall be responsible to locate all services and utilities prior to commencement * All drawings may not be reproduced or distributed without prior permission from Durie Design.
© 2019 Durie Design. All rights reserved.

AMENDMENTS

I 23/02/21 ISSUE FOR DA SUBMISSION

CONSULTANT

DURIE DESIGN
Sydney Suite 110, 117 Old Pittwater Road, Brookvale 2150
T +61 2 9313 3200
Los Angeles 8033 Sunset Boulevard #427 CA 90046 USA
T +1 323 654 2206 www.jamieduriedesign.com

NORTH

CLIENT
CHIODO

PROJECT
FAIRMONT RESORT PORT DOUGLAS
71-85 PORT DOUGLAS RD PORT DOUGLAS

DRAWING TITLE
MAIN POOL AREA

SCALE [A1]	DATE	DRAWN	CHECKED
1:200@A1	23/02/21	GA	JB

JOB	DRAWING	ISSUE
	L-04	

Macrozamia moorei

Brahea armata

Xanthorrhoea glauca

Ferns: King, Tree, Tassel

Bismarckia nobilis

Cyathea cooperi

Palms: Foxtail, Fishtail, Fan, Cabbage Tree

Pool Fencing

EXISTING TREE LEGEND

EXISTING TREES TO BE RETAINED

Dioon spinulosum

Lawn

Green Roof Plants:
Donkey tail, Jelly Bean Plant,
Tradescantia spathacea, Ipomoea alba

Red Torch Ginger, Heliconia spp.
Ixora spp. Licualas: Ramsayi,Dasyantha,
Mattanensis, Cordata. Tropical groundcovers

Way finding 'Coupette Bowl' Sculptures
7m high by 6m wide with uplighting

Marble Sculpture Bowls
420h by 1800w

Basement Below



Notes
1. PATH AND FIRE EGRESS
2. HEAVY SCREEN PLANTING TO CREATE SERENITY
3. YOGA AND MEDITATION AREA
4. PRIVATE COURTYARD
5. LAWN AREA
6. GABION BASKETS WITH MACROZAMIA MOOREII AND ORCHIDS UNDER





OPEN LAWN





GABION BASKET





LOTUS POND



YOGA PAVILLION

BUCHAN

TOURISM THINK TANK

PURE PROJECTS
PROJECT MANAGEMENT

IMPORTANT NOTES:
* This drawing shall be read in conjunction with all Architectural and Engineering Drawings; * All dimensions in millimeters (mm) unless otherwise stated * All dimensions to be checked on-site, written dimensions only to be used; * Refer discrepancies to the Landscape Architect * Do not scale from drawing * The Contractor shall be responsible to locate all services and utilities prior to commencement * All drawings may not be reproduced or distributed without prior permission from Durie Design.
© 2019 Durie Design. All rights reserved.

AMENDMENTS

I 23/02/21 ISSUE FOR DA SUBMISSION

CONSULTANT
DURIE DESIGN
Sydney Suite 110, 117 Old Pittwater Road, Brookvale 2150
T +61 2 9313 3200
Los Angeles 8033 Sunset Boulevard #427 CA 90046 USA
T +1 323 654 2206 www.jamieduriedesign.com

NORTH


CLIENT
CHIODO

PROJECT
FAIRMONT RESORT PORT DOUGLAS
71-85 PORT DOUGLAS RD PORT DOUGLAS

DRAWING TITLE
ZEN / YOGA GARDEN

SCALE [A1]	DATE	DRAWN	CHECKED
1:200@A1	23/02/21	GA	JB

JOB	DRAWING	ISSUE
	L-05	

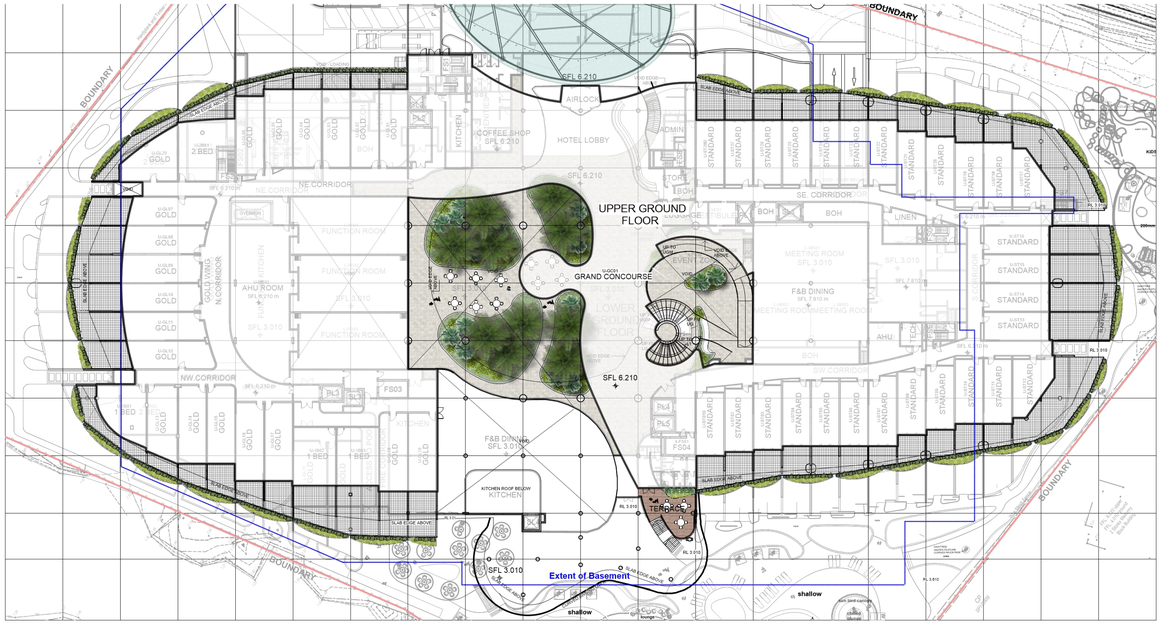

LOWER GROUND FLOOR LOBBY GARDEN & UPPER GROUND FLOOR PLAN




FLOOR 1 LANDSCAPE PLAN

FLOOR 2 LANDSCAPE PLAN

FLOOR 3 LANDSCAPE PLAN



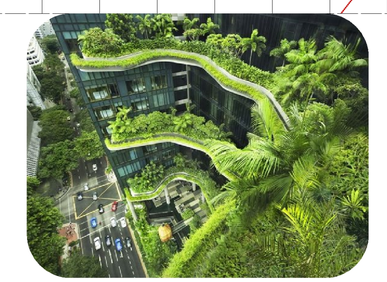



LEGEND

Green Roof Balcony Plants:
Donkey tall, Jelly Bean Plant, Tradescantia spathacea, Ipomoea alba Climbers Plants

Ferns: King, Tree, Tassel

Dioon spinulosum

EXISTING TREE LEGEND

EXISTING TREES TO BE RETAINED

BUCHAN

TOURISM THINK TANK

PURE PROJECTS
PROJECT MANAGEMENT

IMPORTANT NOTES:
* This drawing shall be read in conjunction with all Architectural and Engineering Drawings; * All dimensions in millimeters (mm) unless otherwise stated * All dimensions to be checked on-site, written dimensions only to be used; * Refer discrepancies to the Landscape Architect * Do not scale from drawing * The Contractor shall be responsible to locate all services and utilities prior to commencement * All drawings may not be reproduced or distributed without prior permission from Durie Design.
© 2019 Durie Design. All rights reserved.

AMENDMENTS

I 23/02/21 ISSUE FOR DA SUBMISSION

CONSULTANT

DURIE DESIGN
Sydney Suite 110, 117 Old Pittwater Road, Brookvale 2150
T +61 2 9313 3200
Los Angeles 8033 Sunset Boulevard #427 CA 90046 USA
T +1 323 654 2206 www.jamieduriedesign.com

NORTH

CLIENT

CHIODO

PROJECT

FAIRMONT RESORT PORT DOUGLAS

71-85 PORT DOUGLAS RD PORT DOUGLAS


DRAWING TITLE


FLOOR GARDENS

SCALE [A1]	DATE	DRAWN	CHECKED
1:500@A1	23/02/21	GA	JB

JOB	DRAWING	ISSUE
	L-06	



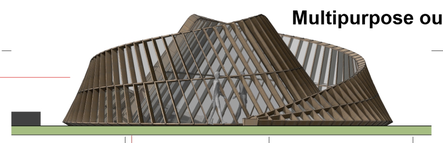

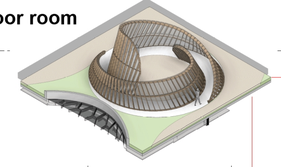

A - LIFT ACCESS

B - STAIR ACCESS

1 2 3 4 5 6 7 8 9 10 11 12 13 14

F Showers

M Showers

FFL 19.510m

B

A

Massage

Massage

Massage

Building Joint

EXPANSION JOINT LOCATION REFER TO STRUCTURE DRAWING

LIFT A

Pool beach

zone to floor below

Pool 1.6m deep

FFL 19.210m

LEVEL 04

ES

Helix Outdoor Private Dining Room

Helix Outdoor Private Dining Room

ES

ES

Bee Hive

VEGE GARDEN

FFL 19.210m

B

VEGE GARDEN

ES

Bee Hive

FS

F B

S

PLANT

Pre-Wedding outdoor lounge

FFL 19.310m

wet edge

wet edge

Lotus Pond

FFL 19.310m sunken deck

FFL 19.910m

Lotus Pond

Wedding Deck

118 seats

Canopy Over

Lotus Pond

PL3

Pool beach

FFL 19.510m

BOTTLE PALM BEACH

Mech. Zone

Skylight

1:3

1:6

1:3

Skylight

Restrooms

Sunken PLANT ROOM

FS

FFL 19.210m

FFL 19.210m

A

Wild Fire Dining

BAR

Sunset Bar

Notes

1. MASS PLANTED GARDEN AREA VARYING INDIGENOUS WIND AND SALT TOLERANT SPECIES TO PERIMETER
2. PRE-WEDDING OUTDOOR LOUNGE
3. TABLE DINING SEATING SURROUNDED BY LOTUS POND
4. POOL BEACH STYLE ALLOWS THE NATURAL ENTRY SLOPE
5. LIFT ACCESS
6. VEGETABLE GARDEN WITH BEE HIVES
7. VARYING WIDTH WALKING TRACK FEATURING NUMEROUS ACTIVITIES INLUDING - BODYWEIGHT WORKOUT EQUIPMENT, BEE HIVES, AND SEATING AREAS
8. SKYLIGHT
9. BOTTLE PALM BEACH AREA FOR SUNBEDS AND VIEWING TO THE WEST
10. POOL 1-1.6M DEEP
11. INFINITY EDGE TO LOTUS POND
12. SUNSET BAR COUPETTES
13. WILD FIRE DINING AREA
14. WEDDING/MULTIUSE DECK

ES EXERCISE STATION

MULTI FUNCTIONAL COUPLE'S OUTDOOR ROOMS (YOGA, MASSAGE, DINING, FUNCTIONS)

Macrozamia moorei

Xanthorrhoea glauca

Cocos nucifera

Palms: Golden Cane, Macarthur, Lady Palm, Juraca Palm

Trees: Bauhinia alba, Bauhinia blakeana, Plumeria

Xanthostemon crysanthus

Hymenosporum flavum

Green Roof Plants: Donkey tail, Jelly Bean Plant, Tradescantia spathacea, Ipomoea alba

Perimeter Plant Bougainvillea, Trachelospermum asiaticum, Yellow mandevilla

Tropical shrubs & groundcovers


Coupette Sculptures with planting and uplighting



GREEN ROOF



SUNSET BAR COUPETTE

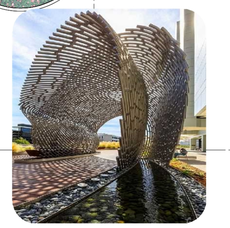

WEDDING DECK CANOPY



WILDFIRE DINING

TOURISM THINK TANK

BUCHAN PURE PROJECTS PROJECT MANAGEMENT

IMPORTANT NOTES:
* This drawing shall be read in conjunction with all Architectural and Engineering Drawings; * All dimensions in millimeters (mm) unless otherwise stated * All dimensions to be checked on-site, written dimensions only to be used; * Refer discrepancies to the Landscape Architect * Do not scale from drawing * The Contractor shall be responsible to locate all services and utilities prior to commencement * All drawings may not be reproduced or distributed without prior permission from Durie Design.
© 2019 Durie Design. All rights reserved.

AMENDMENTS

I 23/02/21 ISSUE FOR DA SUBMISSION

CONSULTANT
DURIE DESIGN
Sydney Suite 110, 117 Old Pittwater Road, Brookvale 2150
T +61 2 9313 3200
Los Angeles 8033 Sunset Boulevard #427 CA 90046 USA
T +1 323 654 2206 www.jamieduriedesign.com

NORTH


CLIENT
CHIODO

PROJECT
FAIRMONT RESORT PORT DOUGLAS
71-85 PORT DOUGLAS RD PORT DOUGLAS

DRAWING TITLE
ROOFTOP POOL

SCALE [A1]	DATE	DRAWN	CHECKED
1:200@A1	23/02/21	GA	JB

JOB	DRAWING	ISSUE
	L-07	

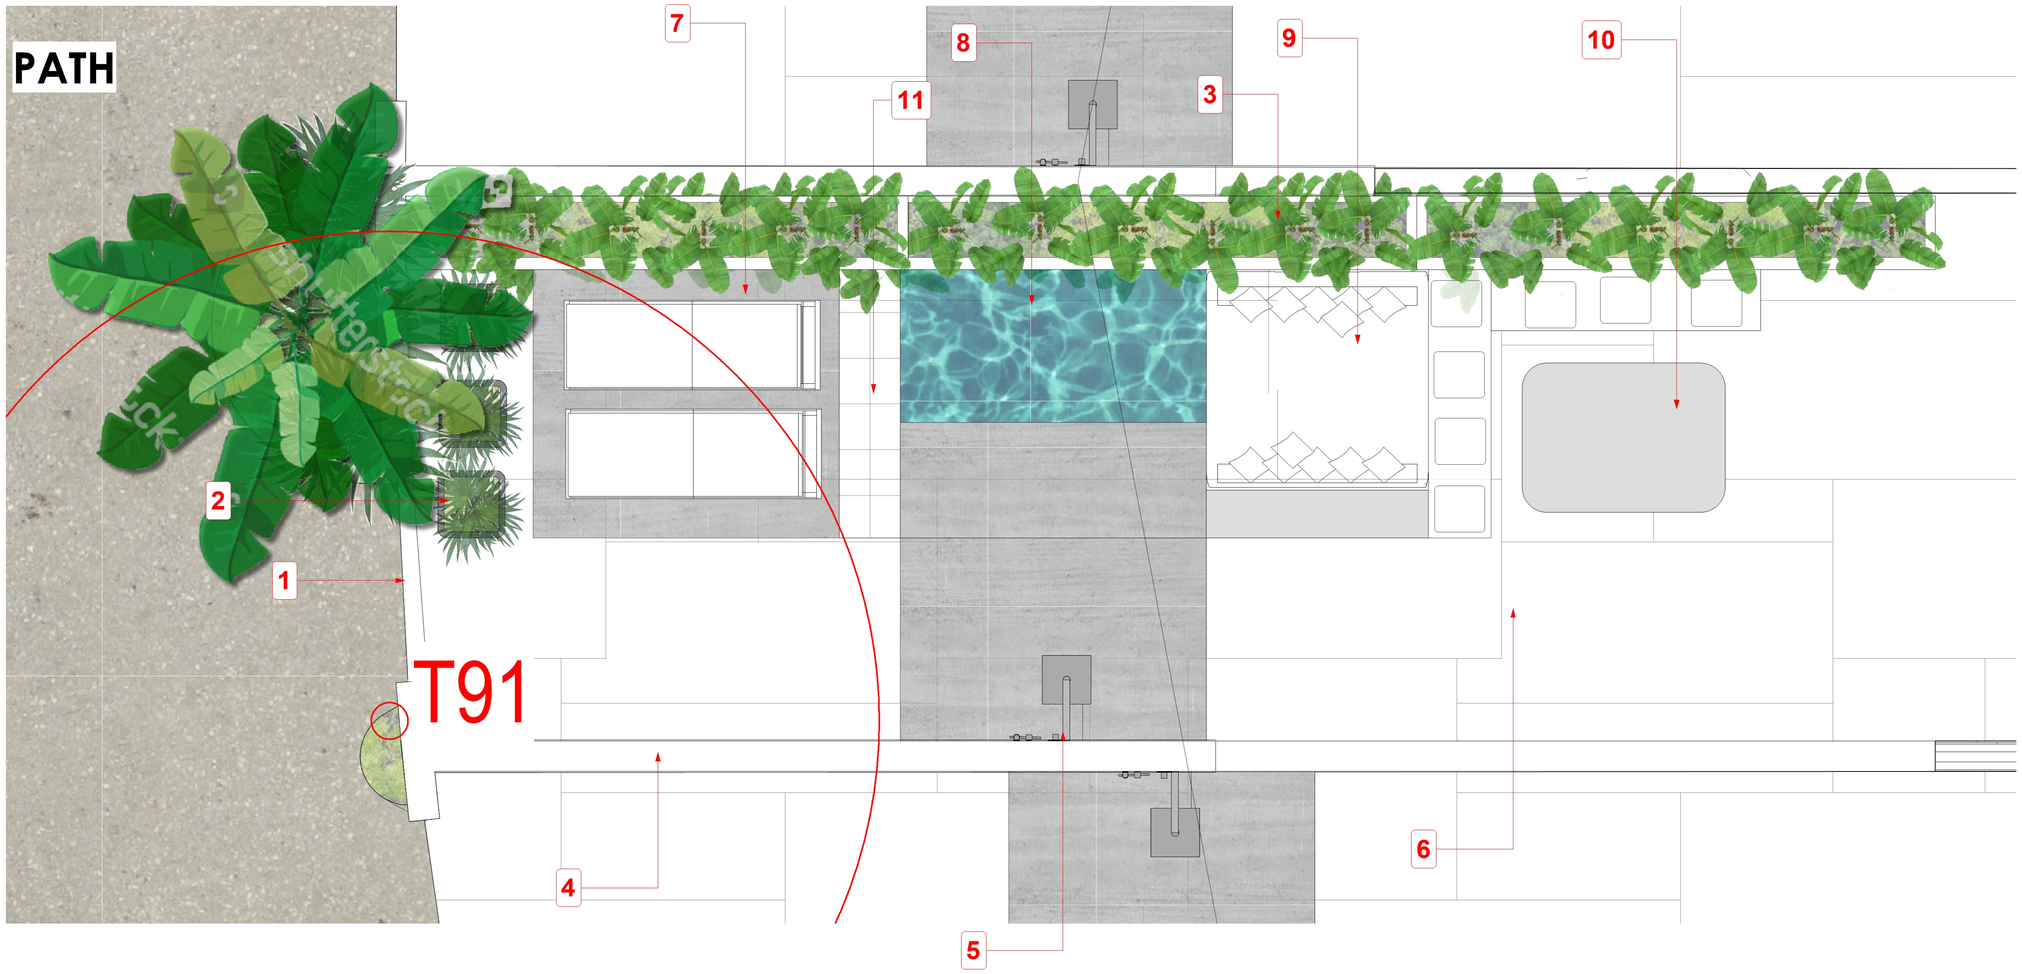







Notes
1. GATE LOCATION
2. FEATURE POTS WITH FEATURE PLANTS
3. PLANTER BOX
4. 2.1m PRIVACY WALL
5. OUTDOOR SHOWER/BATH
6. STEP DOWN 150mm
7. SUN LOUNGER ON TIMBER DECKING
8. PLUNGE POOL 700mm HIGH WITH INFINITY EDGE AND STEP UP
9. DAYBED 860 HIGH WITH STEP UP
10. OUTDOOR LOUNGE
11. POOL FILTER

BUCHAN

TOURISM THINK TANK

PURE PROJECTS
PROJECT MANAGEMENT

IMPORTANT NOTES:
* This drawing shall be read in conjunction with all Architectural and Engineering Drawings; * All dimensions in millimeters (mm) unless otherwise stated * All dimensions to be checked on-site, written dimensions only to be used; * Refer discrepancies to the Landscape Architect * Do not scale from drawing * The Contractor shall be responsible to locate all services and utilities prior to commencement * All drawings may not be reproduced or distributed without prior permission from Durie Design.
© 2019 Durie Design. All rights reserved.

AMENDMENTS

H 23/02/21 ISSUE FOR DA SUBMISSION

CONSULTANT
DURIE DESIGN
Sydney Suite 110, 117 Old Pittwater Road, Brookvale 2150
T +61 2 9313 3200
Los Angeles 8033 Sunset Boulevard #427 CA 90046 USA
T +1 323 654 2206 www.jamieduriedesign.com

NORTH

CLIENT
CHIODO

PROJECT
FAIRMONT RESORT PORT DOUGLAS
71-85 PORT DOUGLAS RD PORT DOUGLAS

DRAWING TITLE
PRIVATE COURTYARD

SCALE [A1]	DATE	DRAWN	CHECKED
1:25@A1	23/02/21	GA	JB

JOB	DRAWING	ISSUE
	L-08	