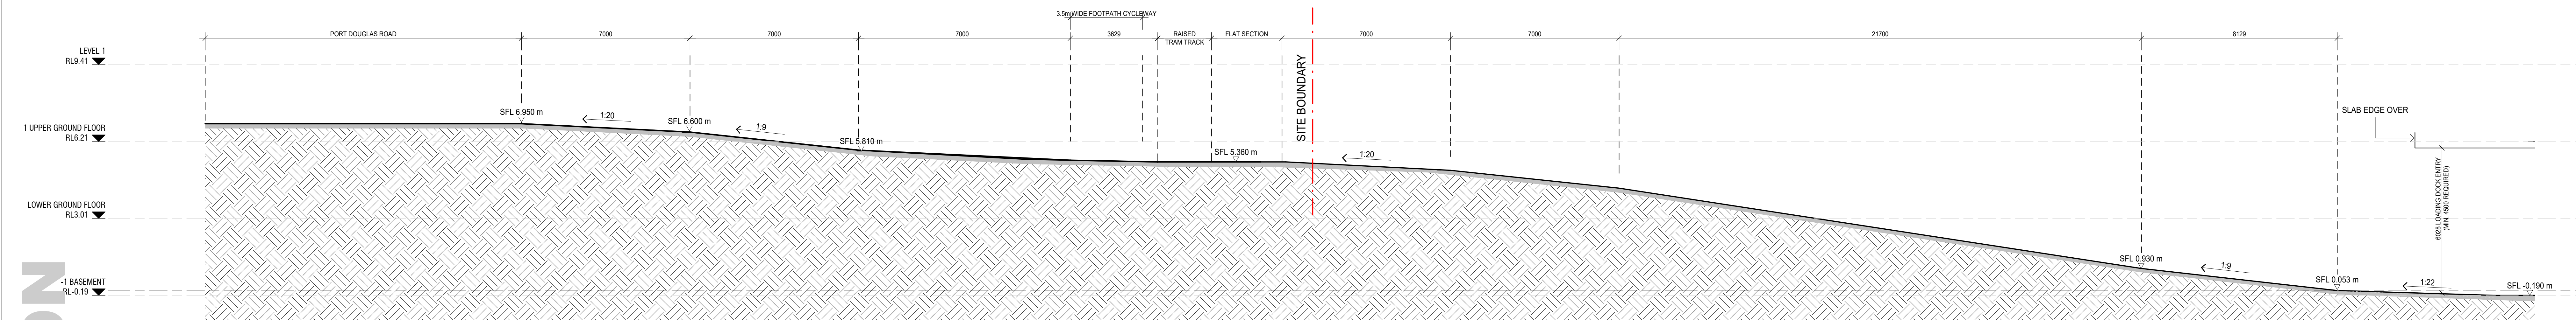


Appendix J – Section Plans (Buchan)

Fig

[illegible]

CHIOD
corporation

PURE PROJECTS
PROJECT MANAGEMENT

BSE
TRUIE PARTNERS

ADP
Consulting | Engineering


NORTHROP

mckenzie
group


studio

carter

DURIE ODENSE

 Project Number 219194	
Status	DA SUBMISSION
Date Plotted	2/15/2021 1:03:58 PM
Date Issued	19/02/2021
Scale	1 : 100 @A0
 	
Drawing Title DETAILS LOADING DOCK RAMP	

BUCHAN

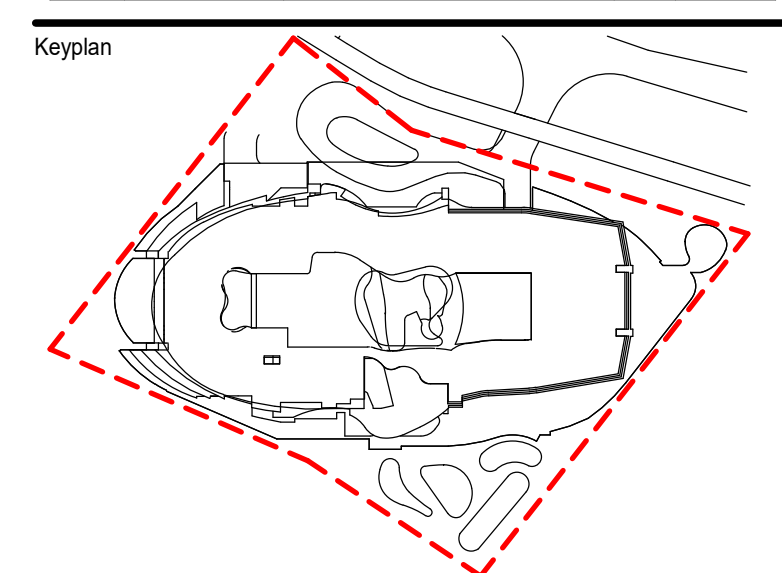

Nominated Architect: Anthony Palamara QLD ARN 5628
Do not scale this drawing. Verify all dimensions on site before commencing
any work. Copyright © 2021 Buchan. This drawing remains the property of
The Buchan Group Australia Pty Ltd. Reproduction in whole or in part without
prior consent is forbidden.

File

CHIODO
corporation

PURE PROJECTS
PROJECT MANAGEMENT



Project

FAIRMONT RESORT

71-85 Port Douglas Rd, Port Douglas QLD 4877, Australia

Project Number
219194

Status
DA SUBMISSION

Date Plotted
 2/15/2021 1:04:20 PM

Date Issued
 19/02/2021

Scale
 1 : 100 @A0

0 10 20 40 60 80M

Drawing Title
DETAILS
MAIN ENTRY RAMP

Drawing Number **DA-0532** Revision **1**

BUCHAN

Sydney Studio
+ 61 2 9566 1611 / buchangroup.com.au